SCHEDULE OF ACCOMODATION PART V - SOCIAL

TOTAL No. OF PART V UNITS PROPOSED IN DUPLEX BLOCK B - **7** UNITS
UNIT - TYPE 'A' - 2 BED - (86.1 Sq.m) - **4** No.
UNIT - TYPE 'B' - 3 BED - (122.2 Sq.m) - **3** No.

SCHEDULE OF ACCOMODATION PART V - AFFORDABLE

TOTAL No. OF PART V UNITS PROPOSED IN DUPLEX BLOCK B - **9** UNITS
UNIT - TYPE 'A' - 2 BED - (86.1 Sq.m) - **2** No.
UNIT - TYPE 'A1' - 2 BED - (83.7 Sq.m) - **1** No.
UNIT - TYPE 'A2' - 2 BED - (83.7 Sq.m) - **1** No.
UNIT - TYPE 'B' - 3 BED - (122.2 Sq.m) - **3** No.
UNIT - TYPE 'B1' - 3 BED - (123.2 Sq.m) - **1** No.
UNIT - TYPE 'B2' - 3 BED - (122.2 Sq.m) - **1** No.

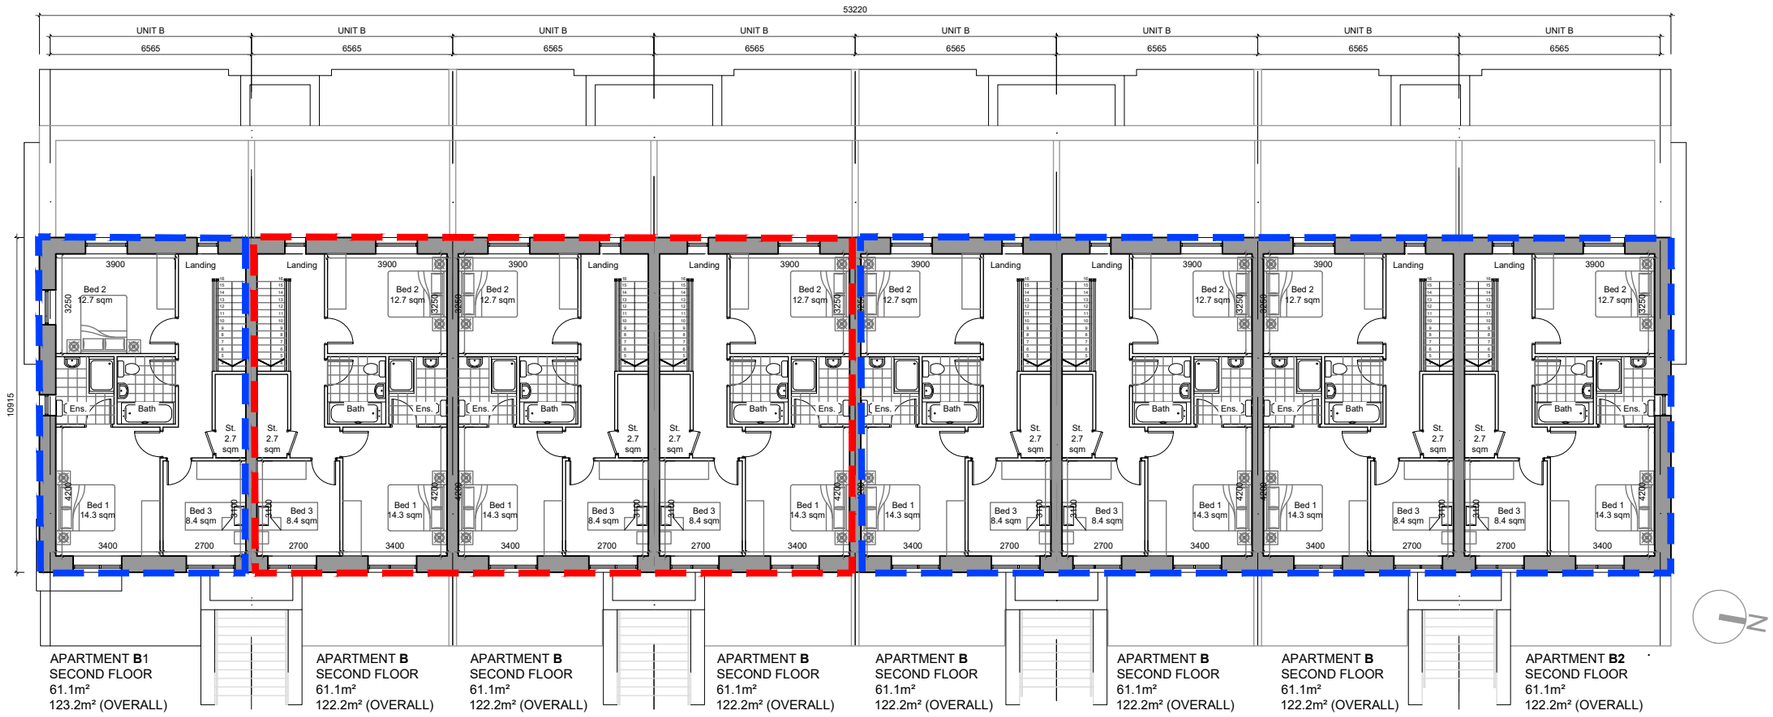

FIRST FLOOR PLAN - 1:200@A3

NOTE:

DO NOT SCALE FROM DRAWINGS. WORK TO FIGURED DIMENSIONS ONLY. ARCHITECT TO BE NOTIFIED OF ALL DESCREPENCIES.

MCORM
Mc CROSSAN O ROURKE MANNING **ARCHITECTS**
Albert Place West, Harcourt Lane, Dublin 2, Ireland.
Tel: 01-4788700 Fax: 01-4788711 E-Mail: arch@mcorm.com

PROJECT TITLE:	DATE:	DRAWN BY:
Residential developement @ Boherboy Lands	June '21	SM
DRAWING TITLE: Part V - Duplex Block B - Second Floor Plan	SCALE: 1:200@A3	REVISION:
	JOB NO: 20002	DRAWING NO: PV03